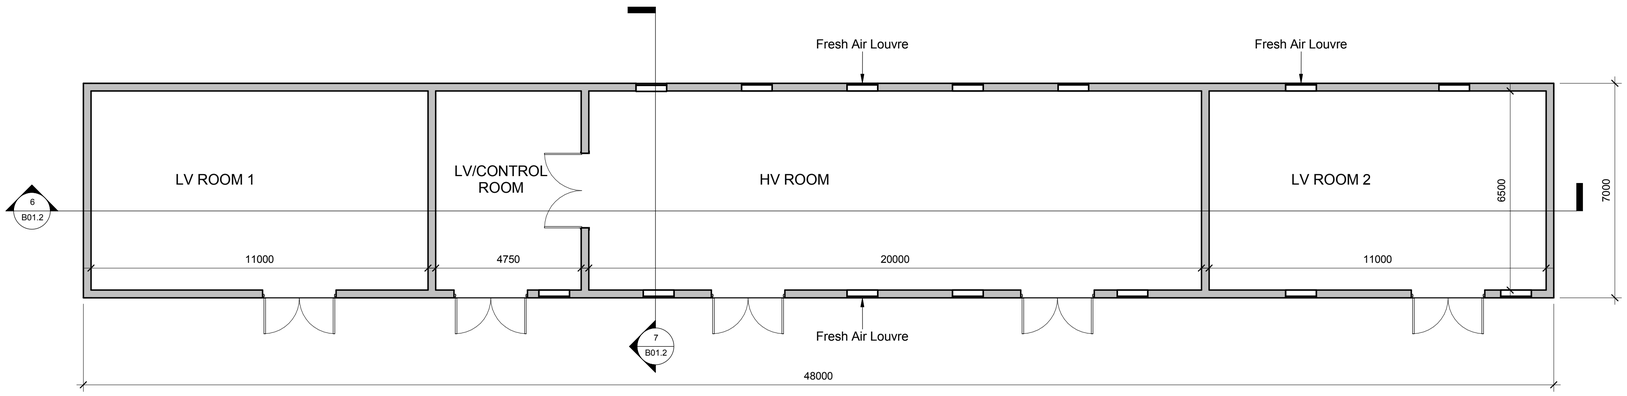

1 Floor Plan - Type 1
1 : 100

SPECIFICATION	
ROOF	MINERAL FIBRE WOOL NSULATED METAL CLAD PANELS WITH PAINTED FINISH.
EXTERNAL WALLS	MINERAL FIBRE WOOL INSULATED METAL CLAD PANELS WITH PAINTED FINISH.
INTERNAL WALLS	MINERAL FIBRE WOOL INSULATED METAL CLAD PANELS WITH PAINTED FINISH.
FLOOR	MINERAL FIBRE WOOL INSULATED METAL CLAD PANELS WITH PAINTED FINISH.
DOORS	INSULATED METAL CLAD DOORS WITH PAINTED FINISH.
LOUVRES	PAINTED METAL LOUVRES TO MATCH WALL COLOURS.
BASE	SWITCHROOM LOCATED ON CONCRETE BASE TO CIVILS ENGINEER DESIGN.
SERVICE PENETRATIONS	TO MEP ENGINEERS DESIGN.

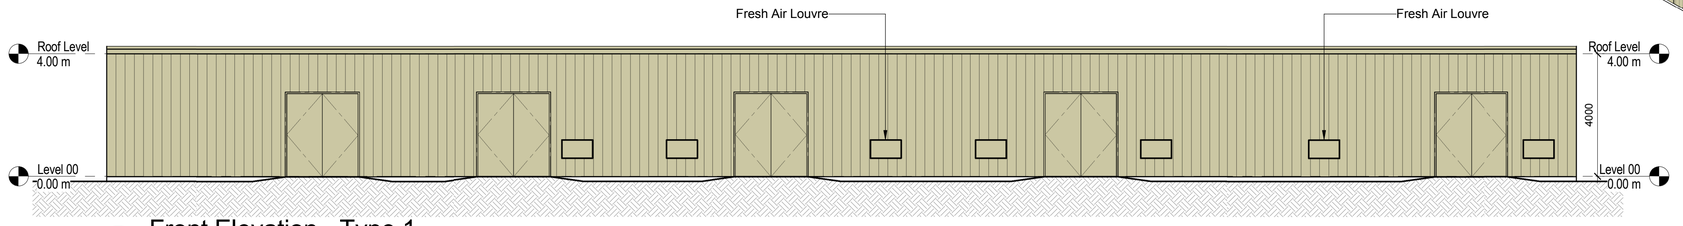

2 Front Elevation - Type 1
1 : 100

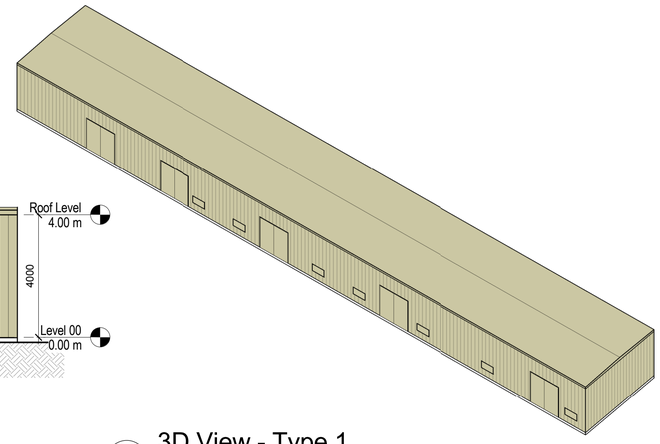

3 3D View - Type 1

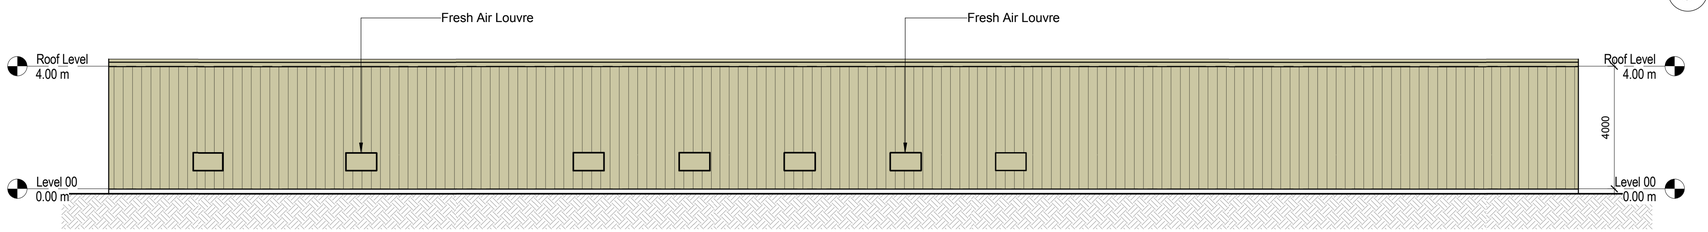

4 Rear Elevation - Type 1
1 : 100

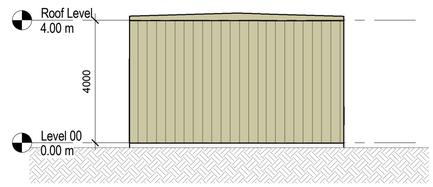

5 Side Elevation - Type 1
1 : 100

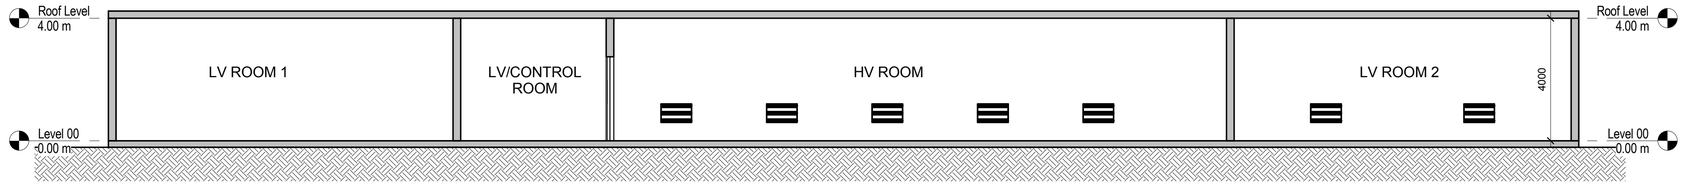

6 Longitudinal Section - Type 1
1 : 100

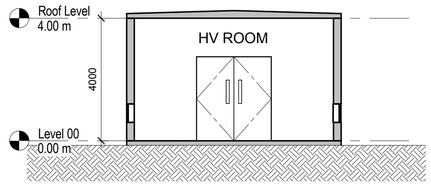

7 Cross Section - Type 1
1 : 100

RKD
ARCHITECTS

ARUP

Revision Schedule		
No.	Revision Description	Date
1	ISSUED FOR PLANNING	05/02/2016

APPLE DISTRIBUTION INTERNATIONAL
CARAUNDUFF 220KV SUBSTATION AND OVERHEAD LINES
ATHERNY, CO. GALWAY, IRELAND

20kV SWITCH-ROOM R2 FOR DC1 - TYPE 1

JOB 245850-00
DATE 01/14/16
SHEET

B01.2 A02-1001

20kV SWITCH- ROOM R2 FOR DC1 - TYPE 1
B01.2
05/02/2016 12:55:01